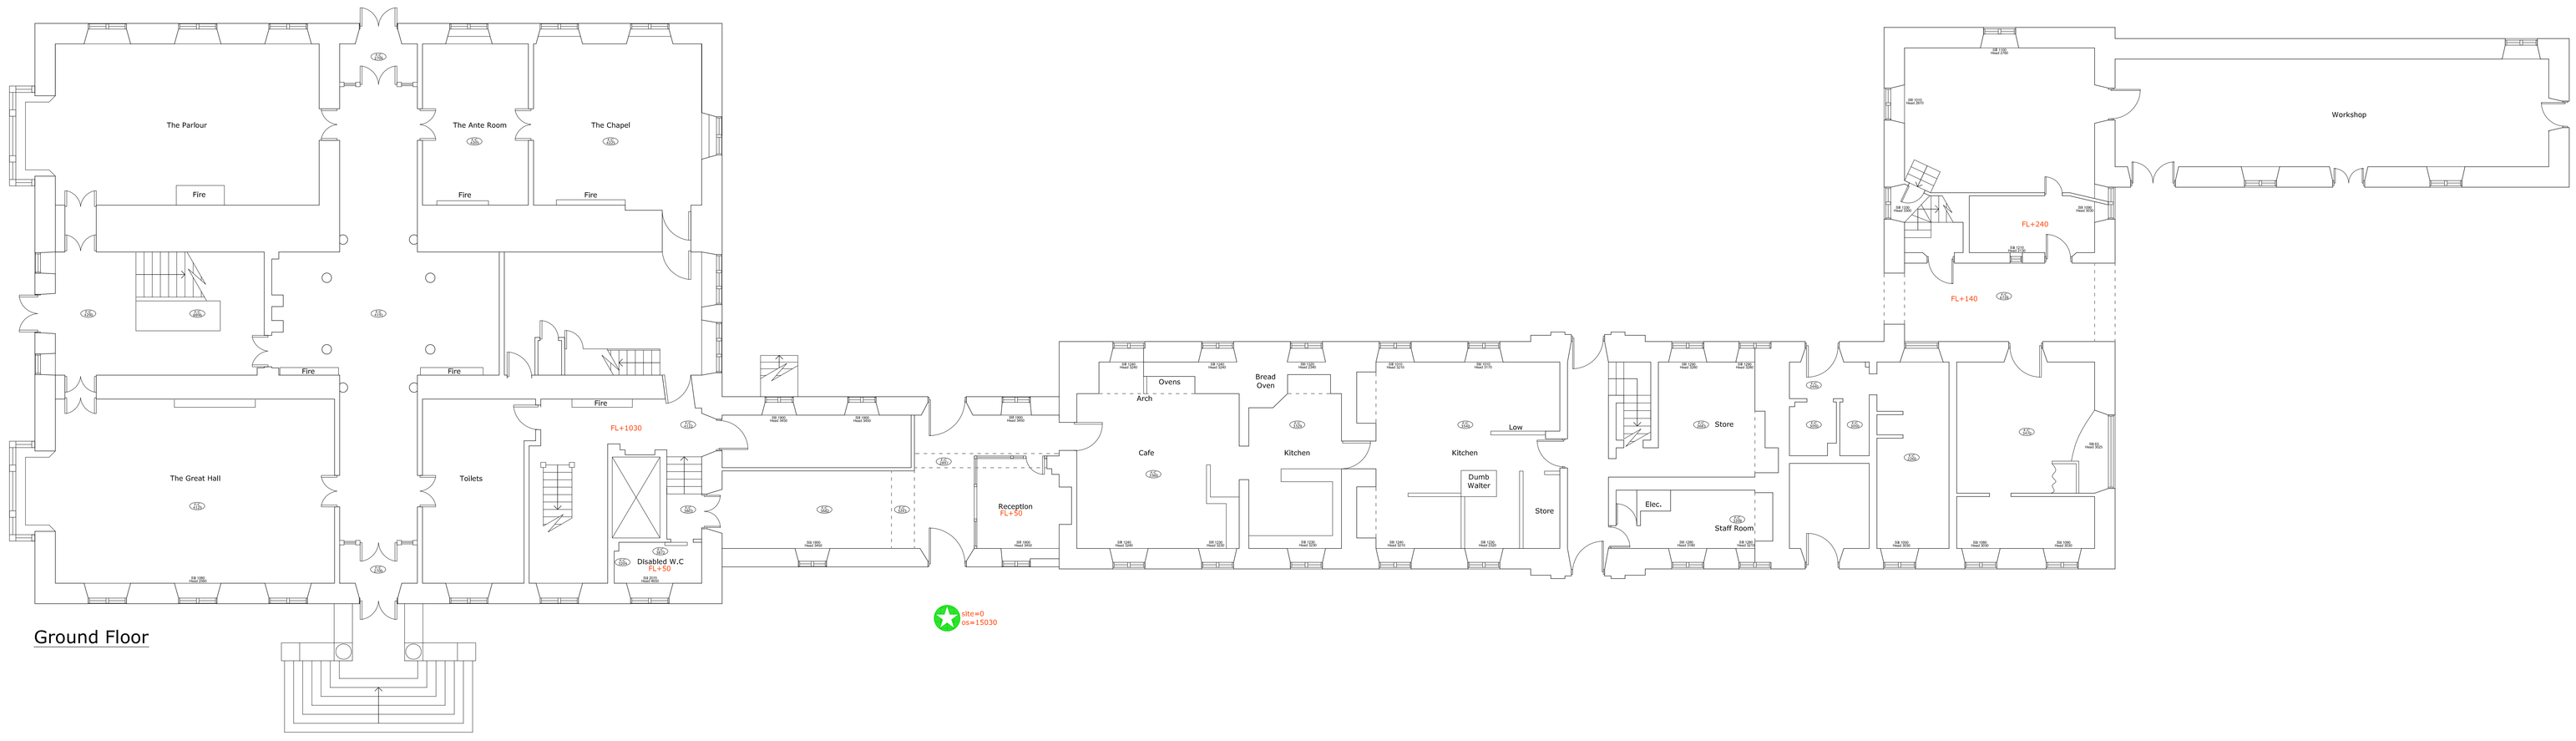


Ground Floor

NOTES

Do not scale from drawing to ascertain dimensions.

Any error or omission must be reported to Ominic Design Limited before proceeding with any work.

All displayed dimensions and levels should be verified on site by the contractor prior to commencement of work.

Copyright for all designs and drawings in whole or in part will remain with Ominic Design Limited in accordance with The Copyright Act.

| No | REVISION | DATE |
|---|---|---|
| B | Stairs for basement added | 05/12/10 |
| A | Drawing re-scaled at 1:100 to fit on A0. | 04/10/10 |

CLIENT
Sue Ryder Care

PROJECT
Thorpe Hall
Peterborough

DETAIL
Ground Floor
Existing General
Arrangement

| DATE | DRAWN | APPROVED |
|---|---|---|
| 18/09/10 | IDG | IDG |

FILE REF.
100801_THOa.dwg

| SCALE | DATE PLOTTED | PLOT No. |
|---|---|---|
| 1:100 @ A0 | | |

| JOB No. | DRAWING No. | REV. |
|---|---|---|
| 100801 | THOga | B |

SIGNED:
NAME:
DEPARTMENT:

AS SURVEYED

TEL: 07947 877759
EMAIL: ENQUIRIES@OMINICDESIGN.CO.UK
OMINIC DESIGN LIMITED : 20 AUSTIN ROAD : ORPINGTON : KENT : BR5 2BU

OMINIC